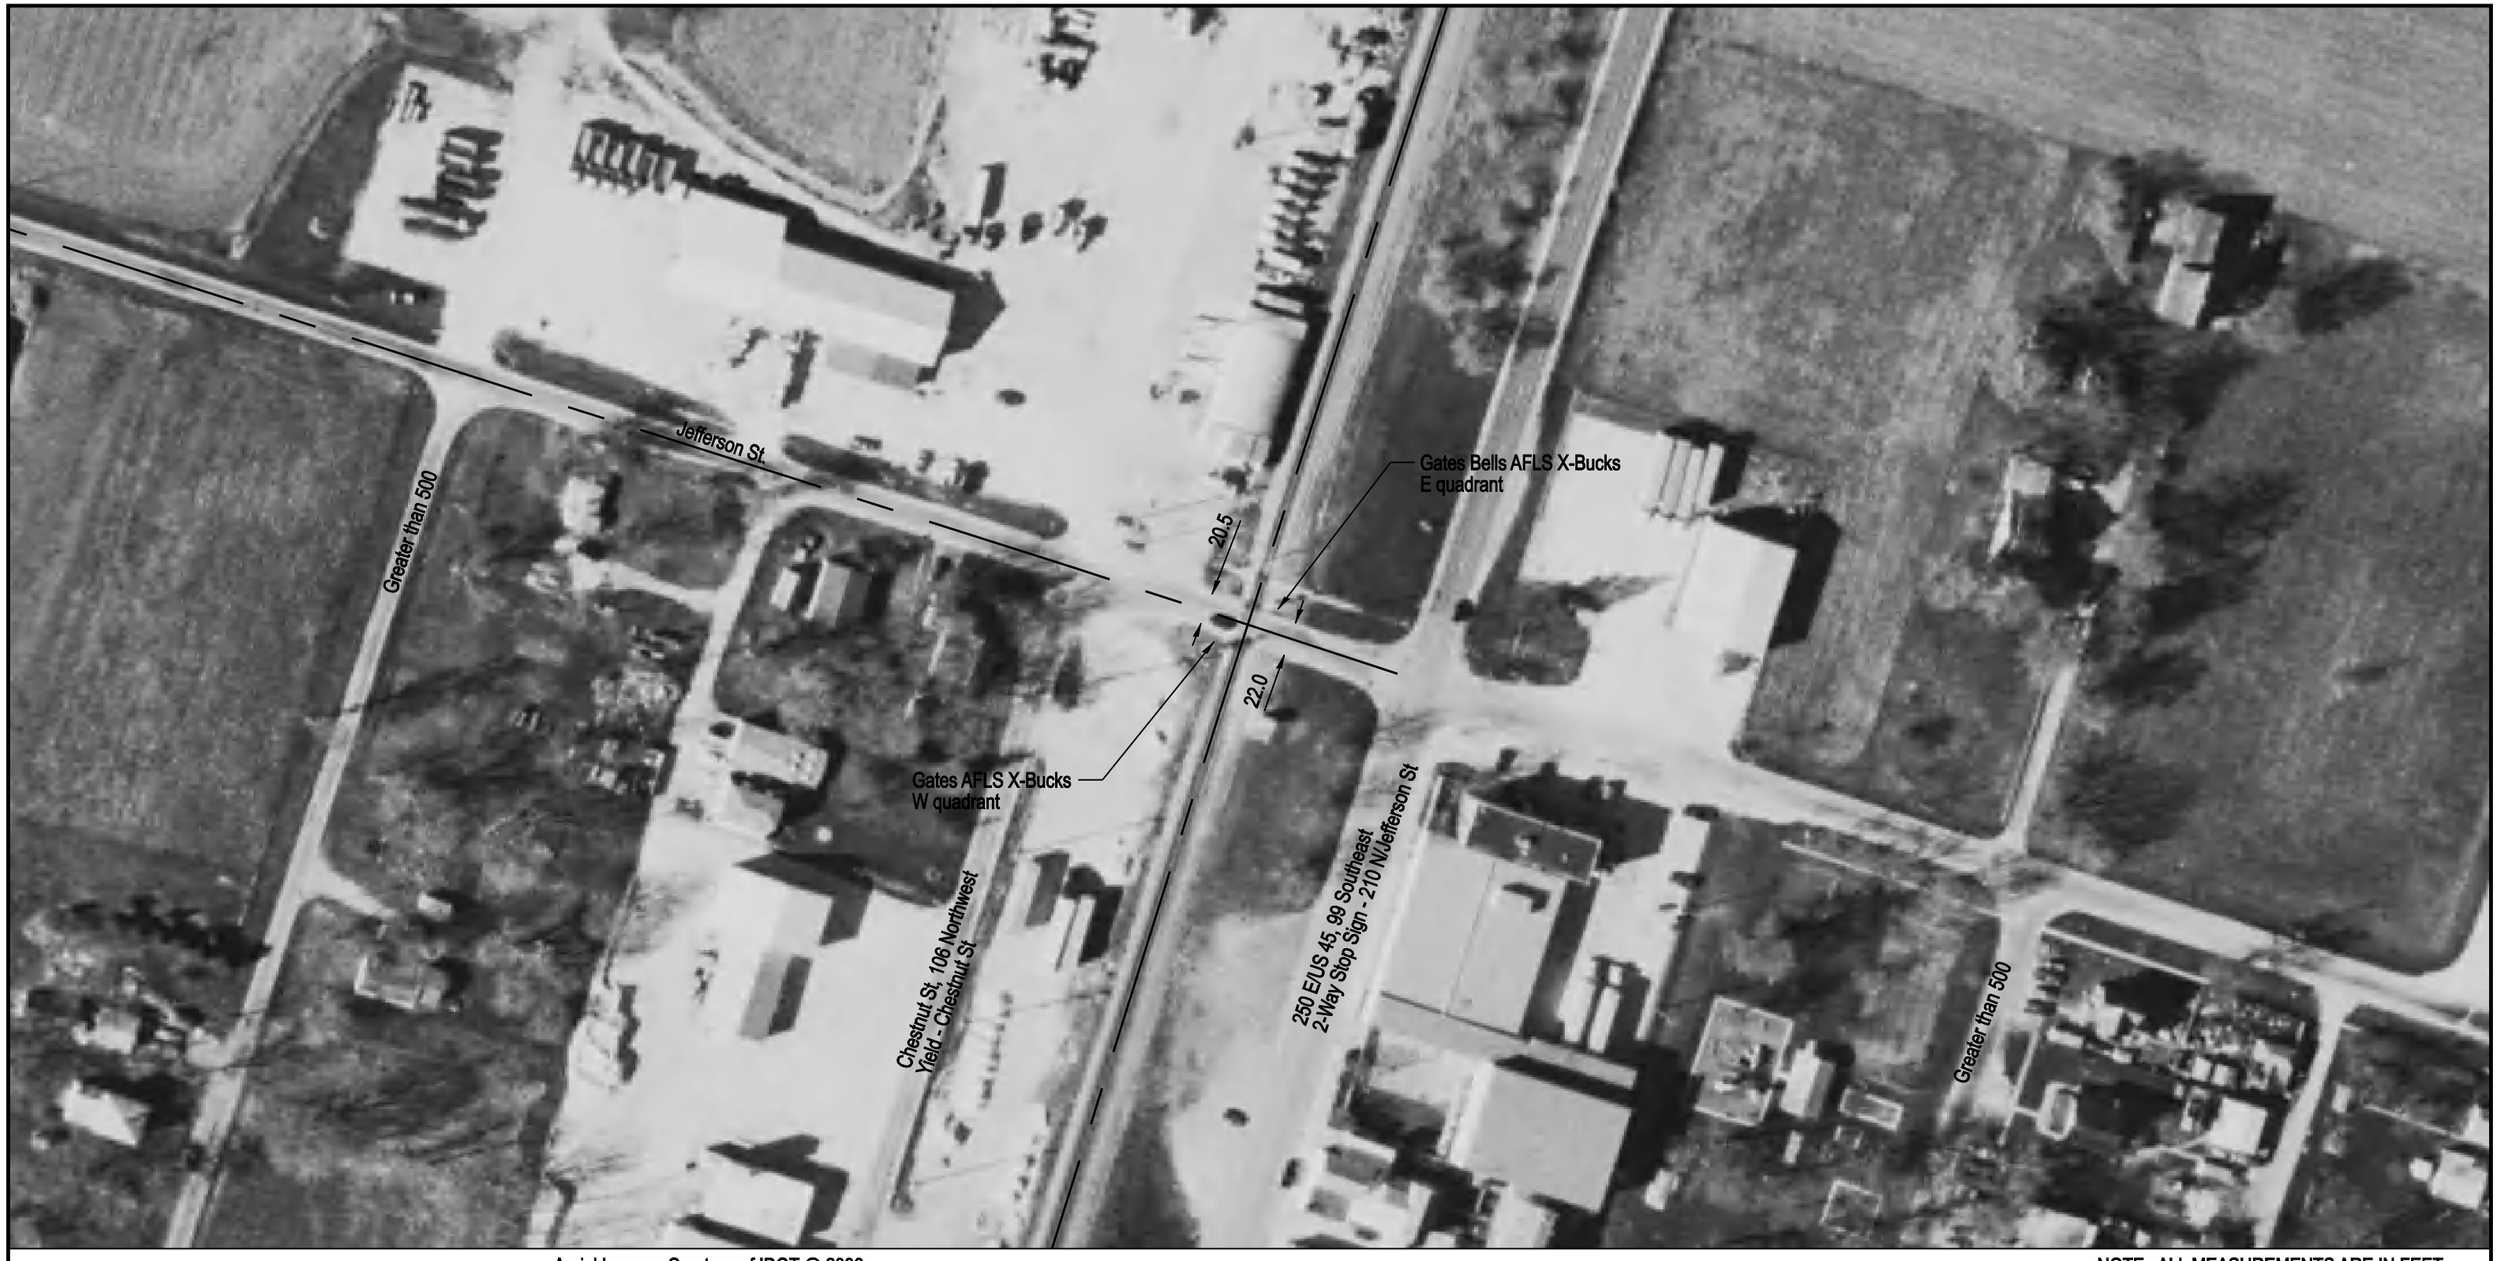

Aerial Imagery Courtesy of IDOT @ 2006

NOTE: ALL MEASUREMENTS ARE IN FEET

DOT/AAR Inventory #: 289017E

Location: Iroquois Co., In Loda, IL

Lat/Long: 40° 31' 9"/-88° 4' 18"

Railroad Milepost-Line: 98.7-M

Crossing Angle (Deg.): 90

Crossing Width (By Track): 32.5

Number of Tracks: 1

TR1

100	50	25			25	50	97
NW							SE
96.8	98.9	99.8	100.0	100.0	100.0	99.9	99.5

ROAD PROFILE

SCALE IN FEET

100 50 0 100

Copyright 2010 by The State of Illinois